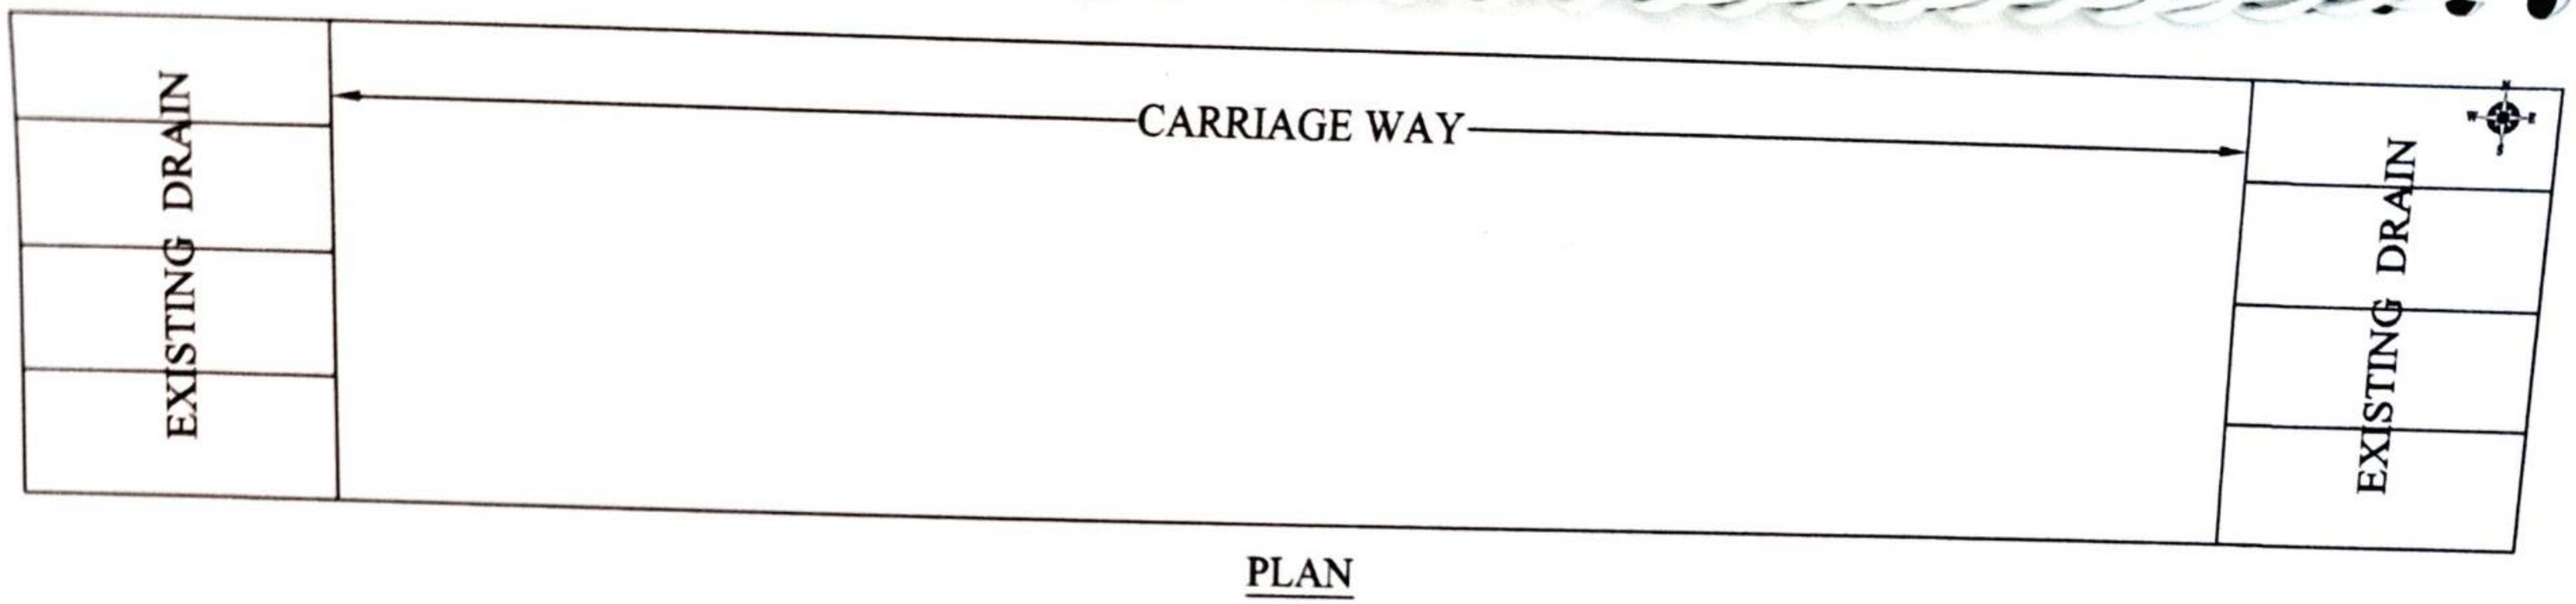

PLAN

CEMEWNT CONCRETE- M30
(150mm)

DRY LEAN CONCRETE
(150mm)

GRANULAR SUB-BASE
(150mm)

PROPOSED TYPICAL CROSS SECTION OF CC ROAD

VSR CIVIL INFRA PVT. LTD. BANGALORE

Scanned by TapScanner

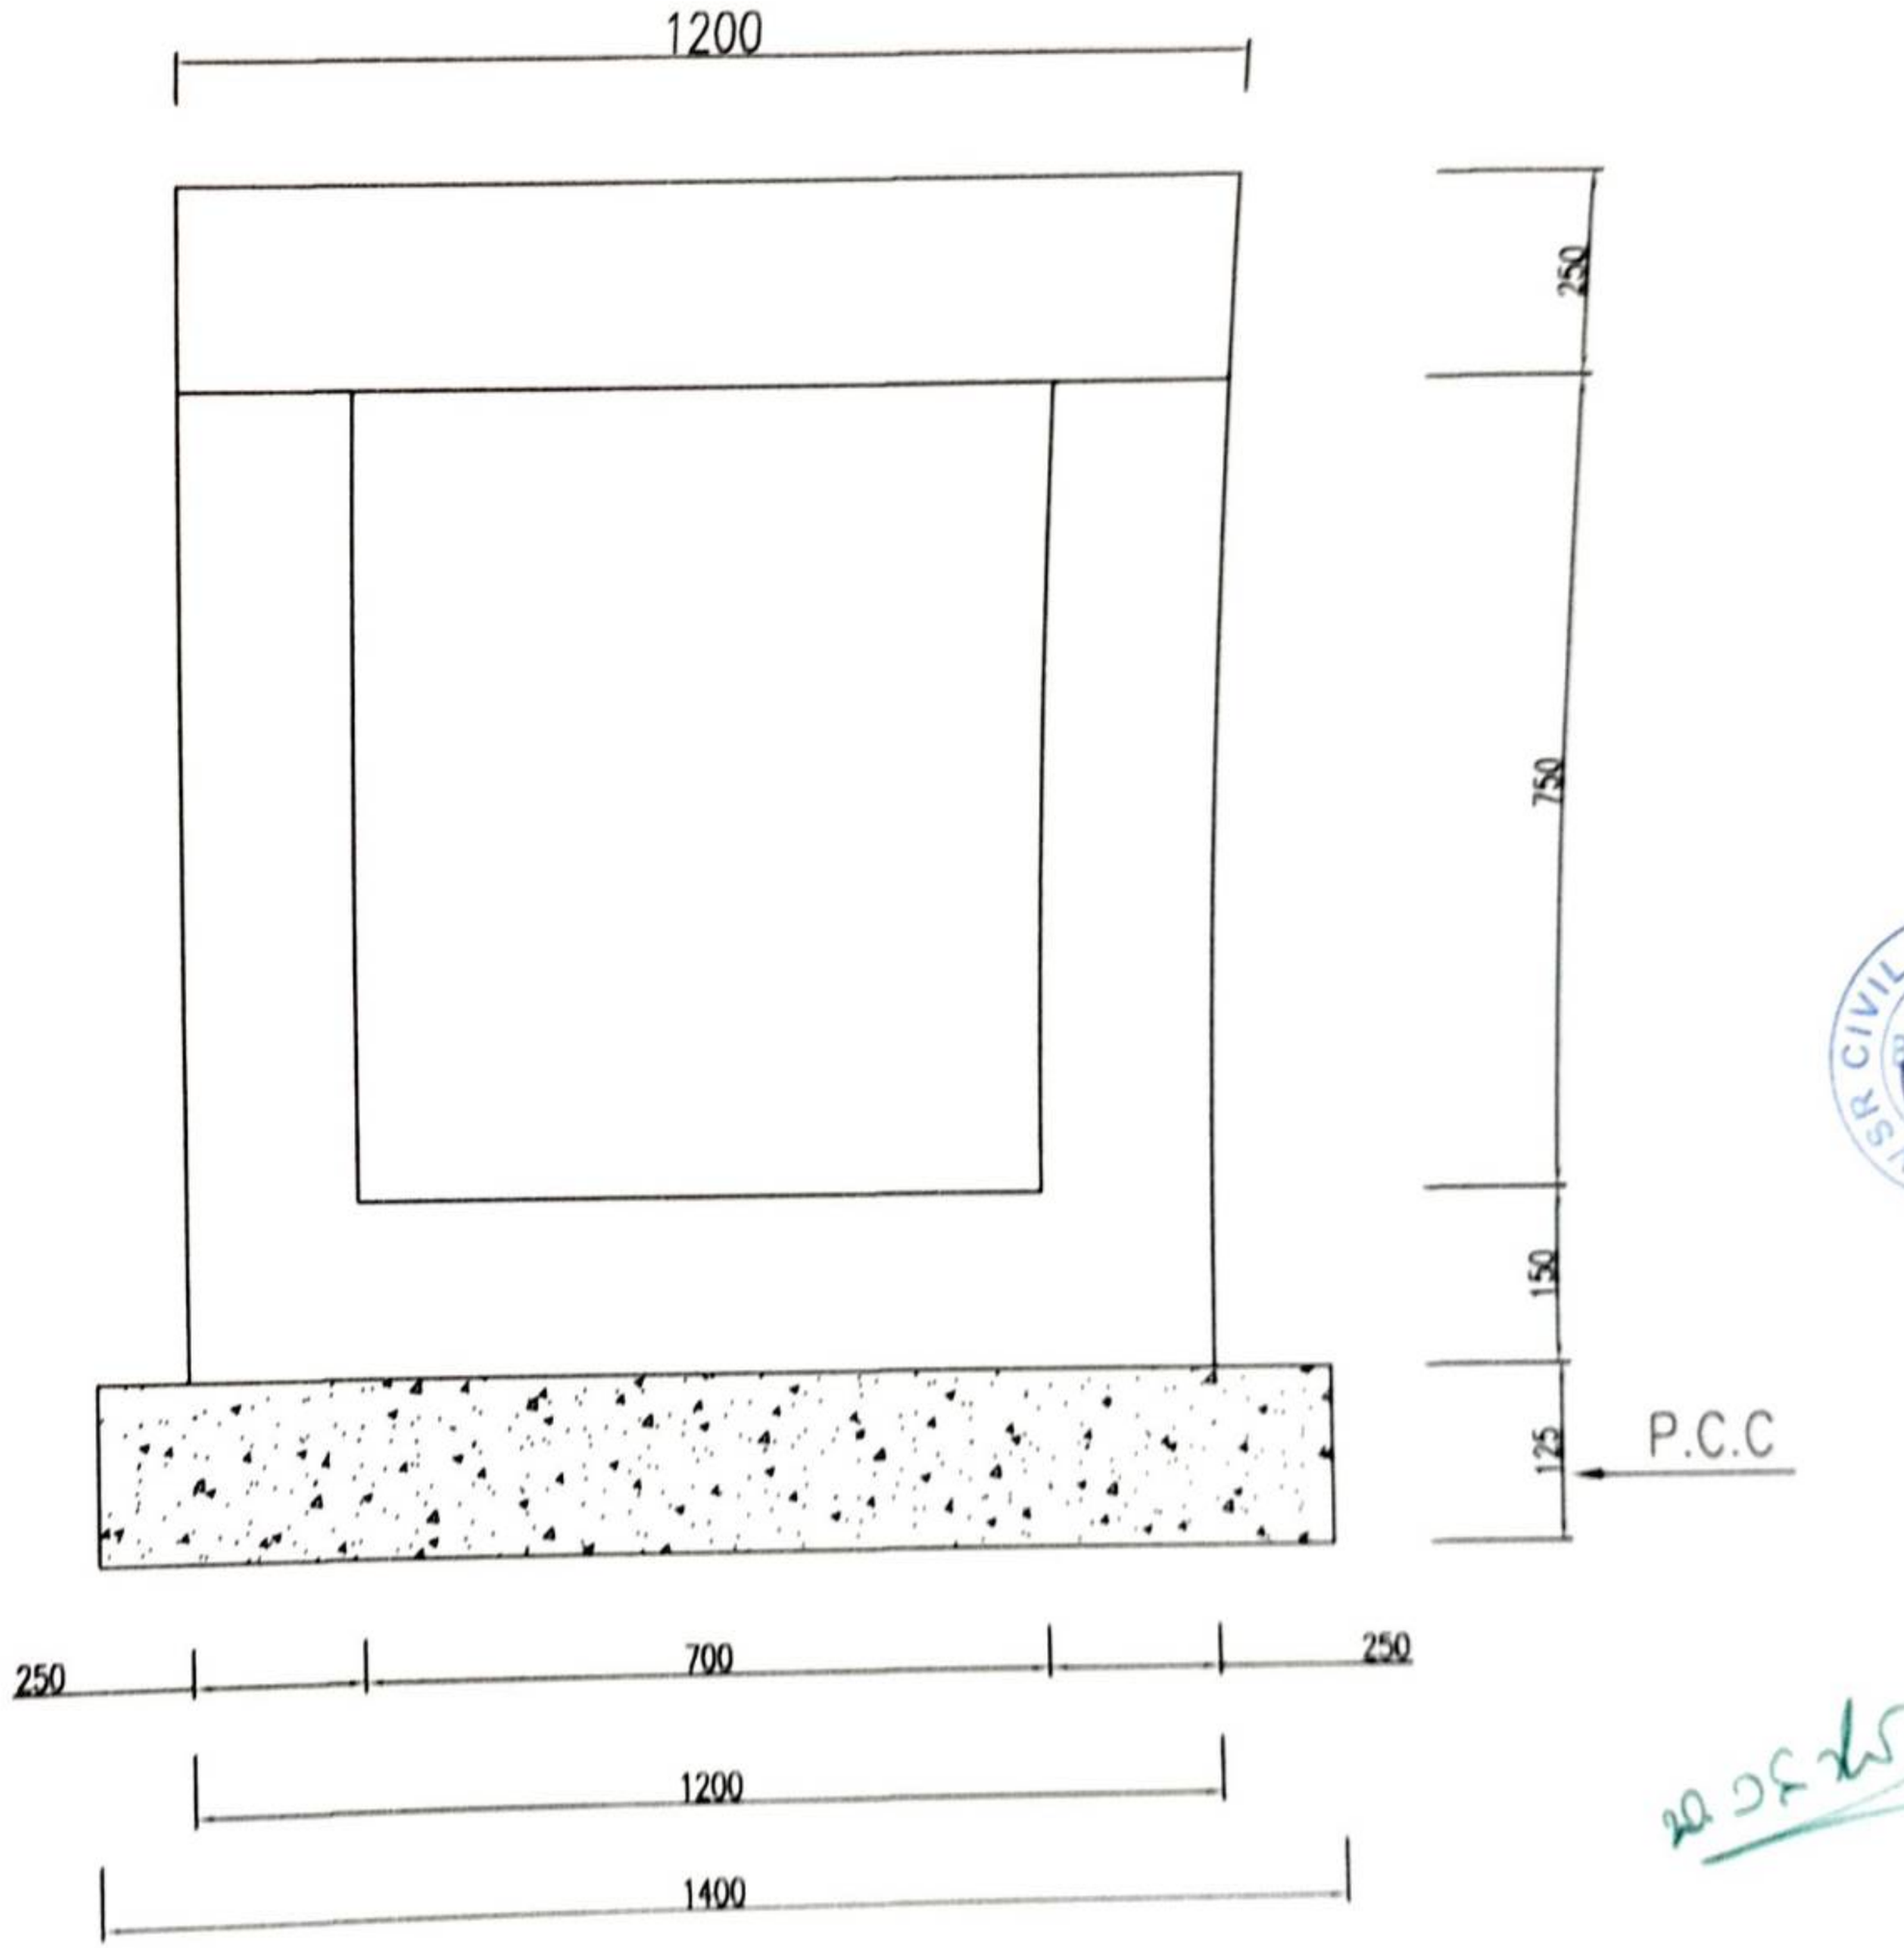

VSR CIVIL INFRA PVT. BANGALORE

Clause BS

R.C.C BOX CULVERT CONCRETE DETAILS

Scanned by TapScanner

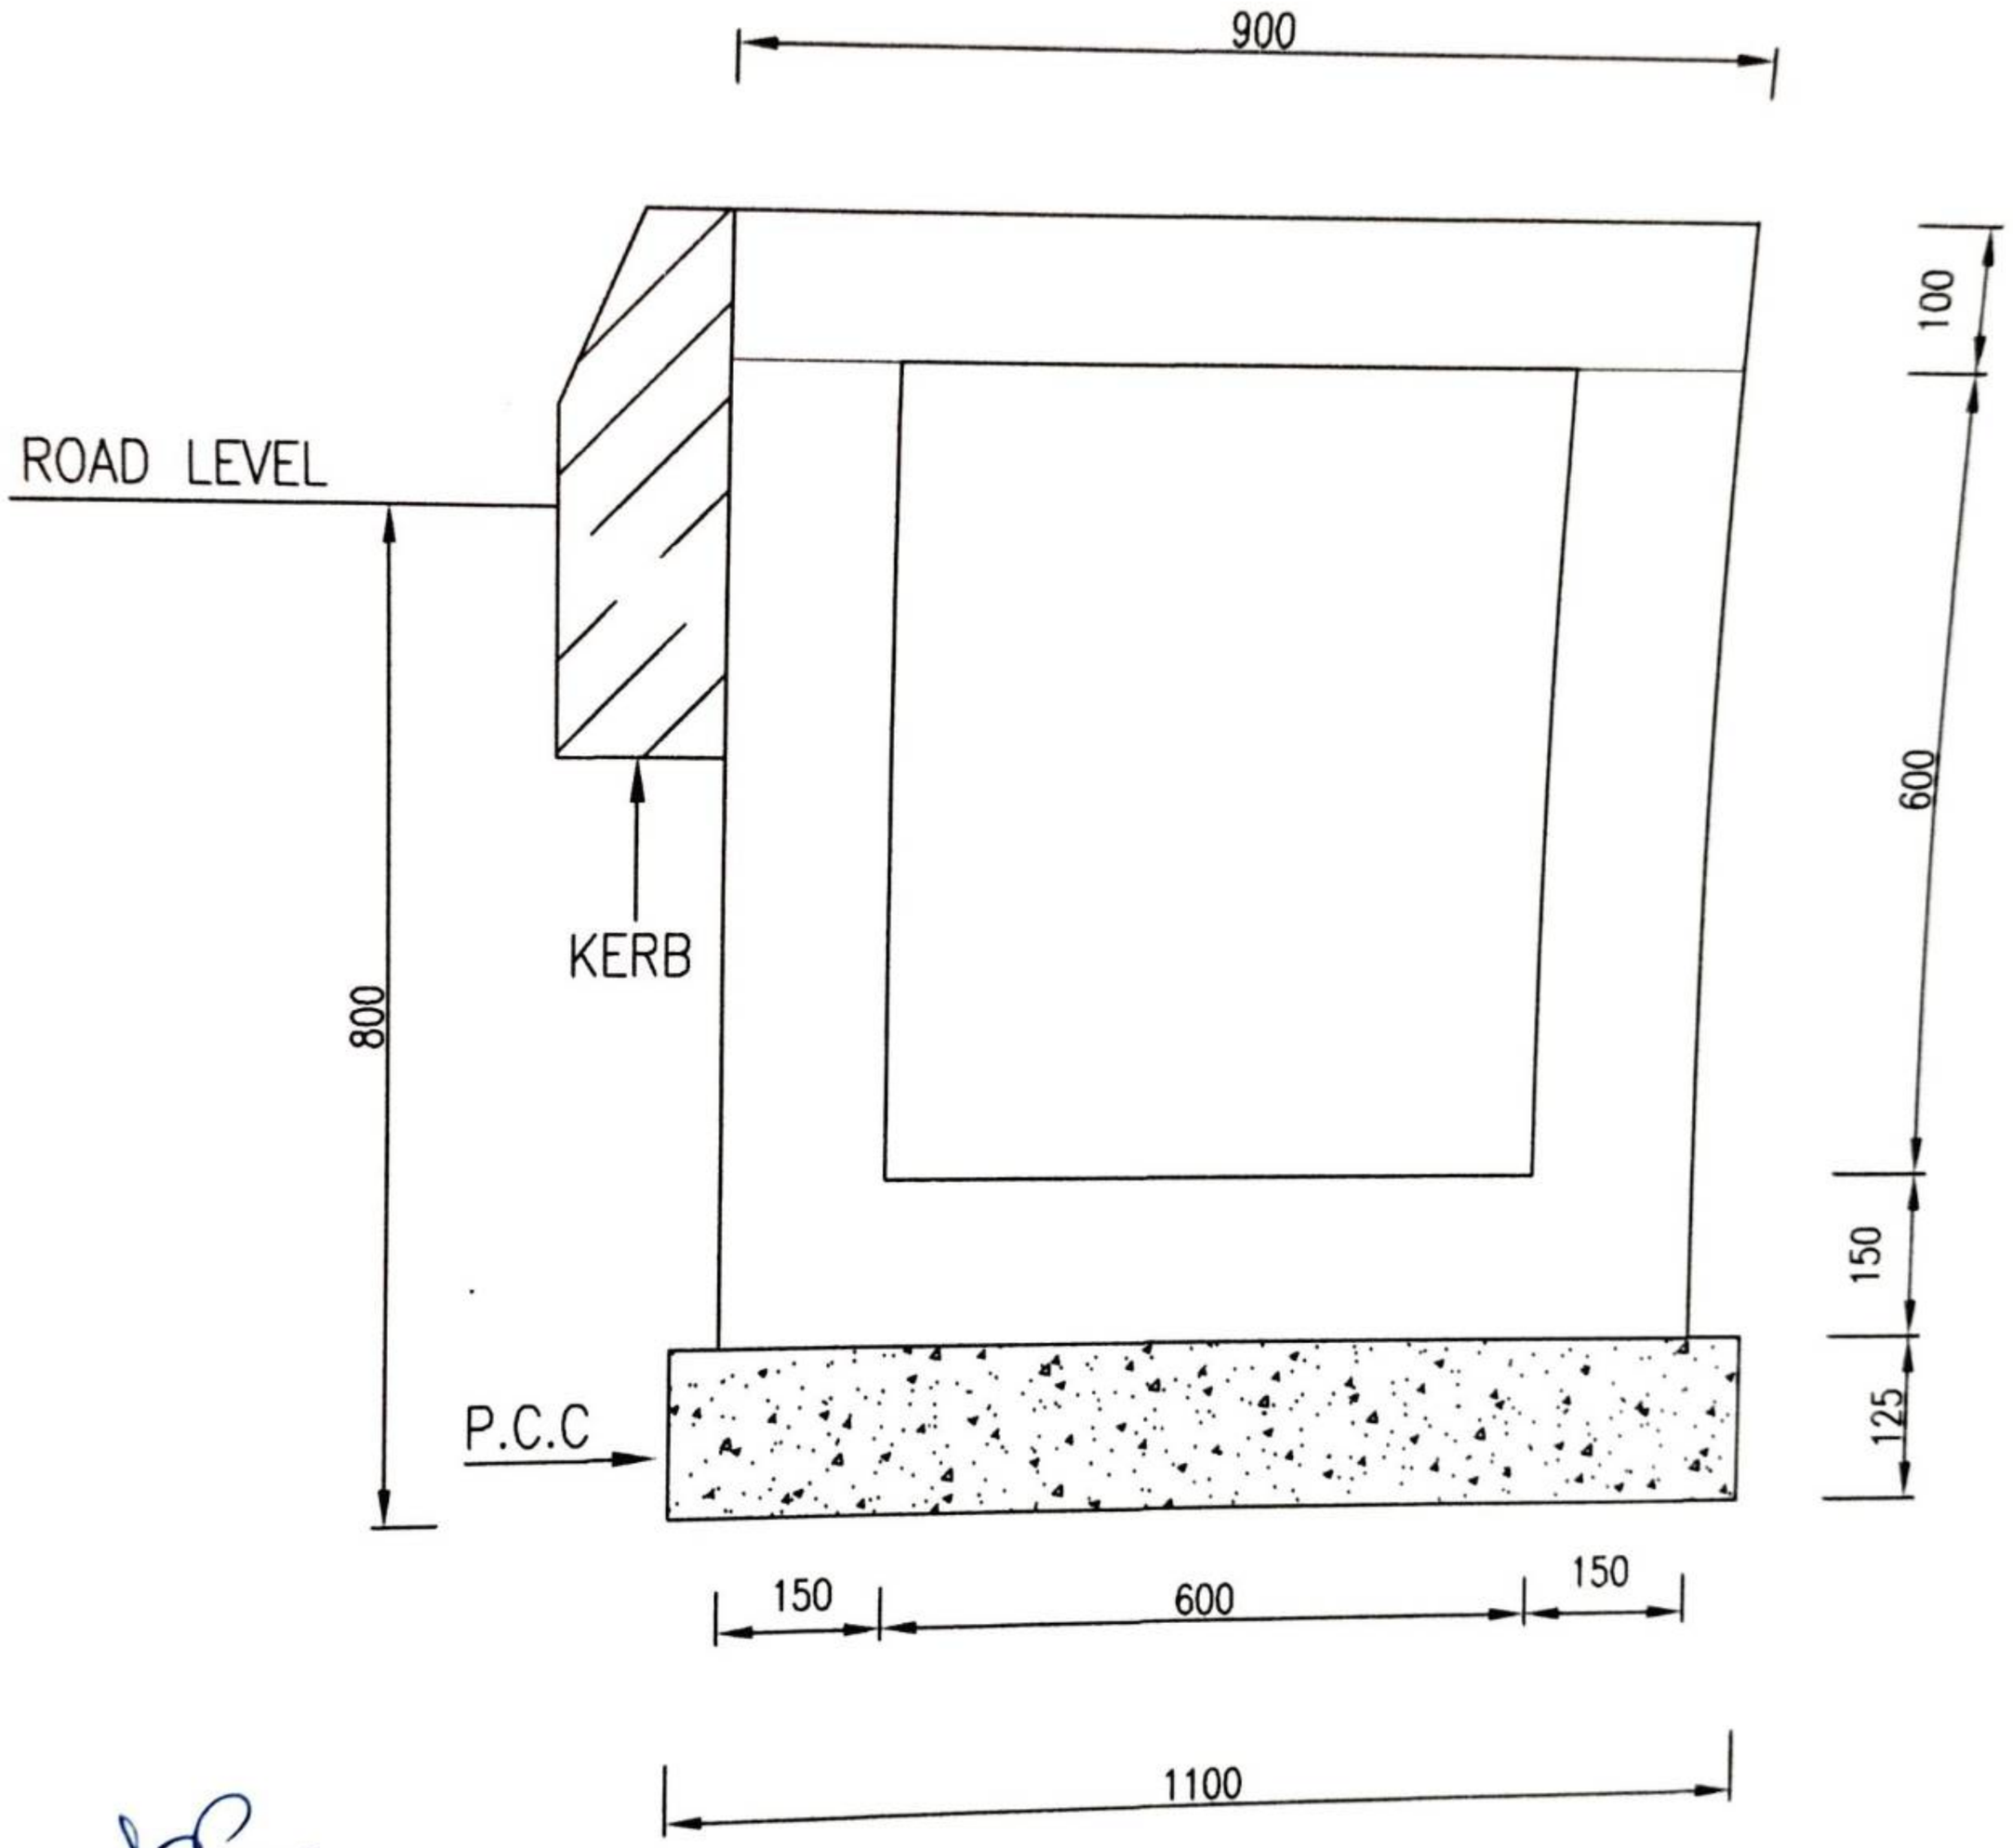

R.C.C U-SHAPE DRAIN DETAILS

Scanned by TapScanner